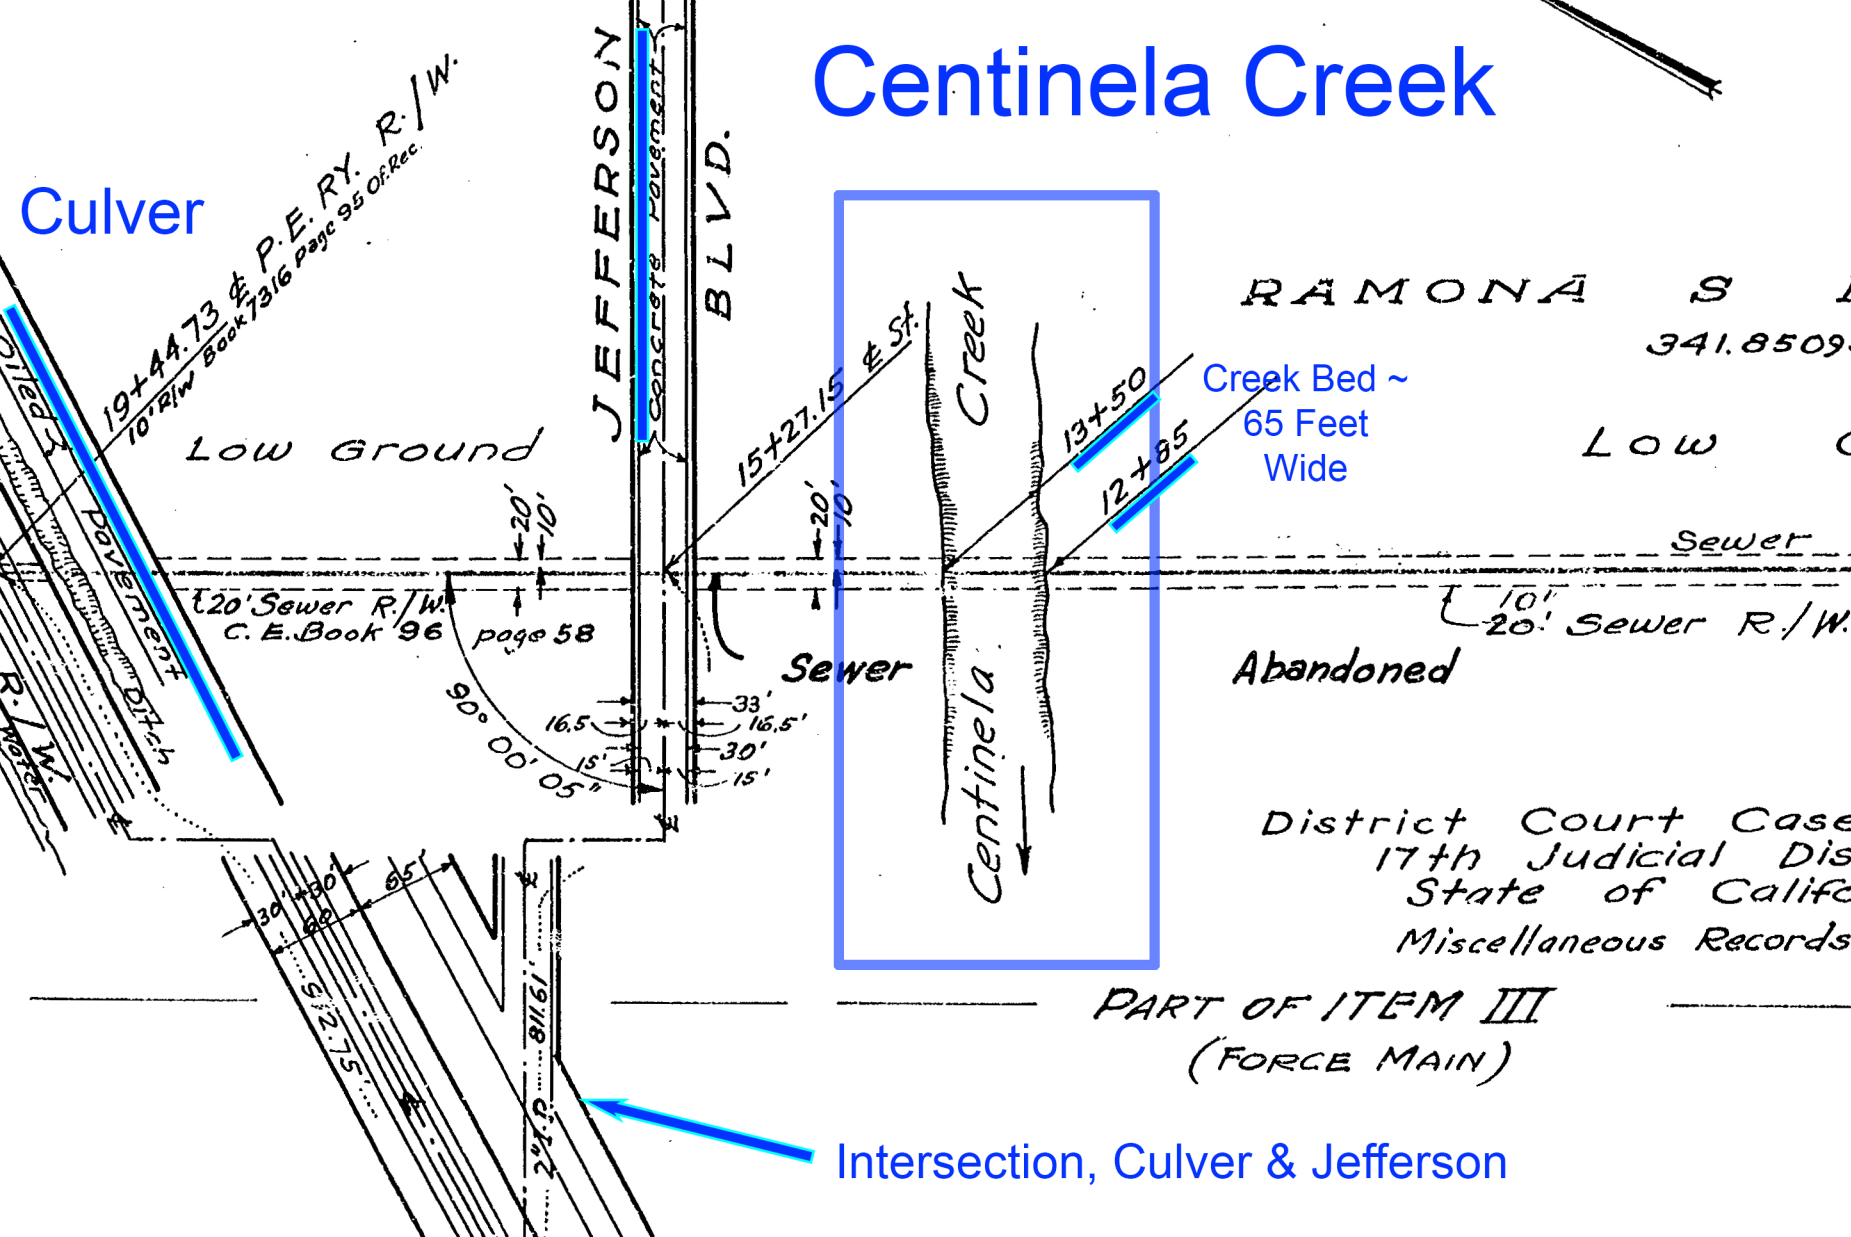
Centinela Creek
Culver
JEFFERSON BLVD.
Concrete Pavement
19+44.73 ℄ P.E. RY. R/W.
10' R/W Book 7316 Page 95 Of Rec.
Low Ground
Paved
Pavement
Ditch
R/W
15+27.15 ℄ St.
Creek
13+50
12+85
Creek Bed ~ 65 Feet Wide
RAMONA S
341.8509
Low
Sewer
20' Sewer R/W
C.E. Book 96
page 58
Sewer
Abandoned
10'
20' Sewer R/W
90° 00' 05"
16.5
15'
33'
16.5'
30'
15'
District Court Case
17th Judicial Dis
State of Calif
Miscellaneous Records
PART OF ITEM III
(FORCE MAIN)
Intersection, Culver & Jefferson